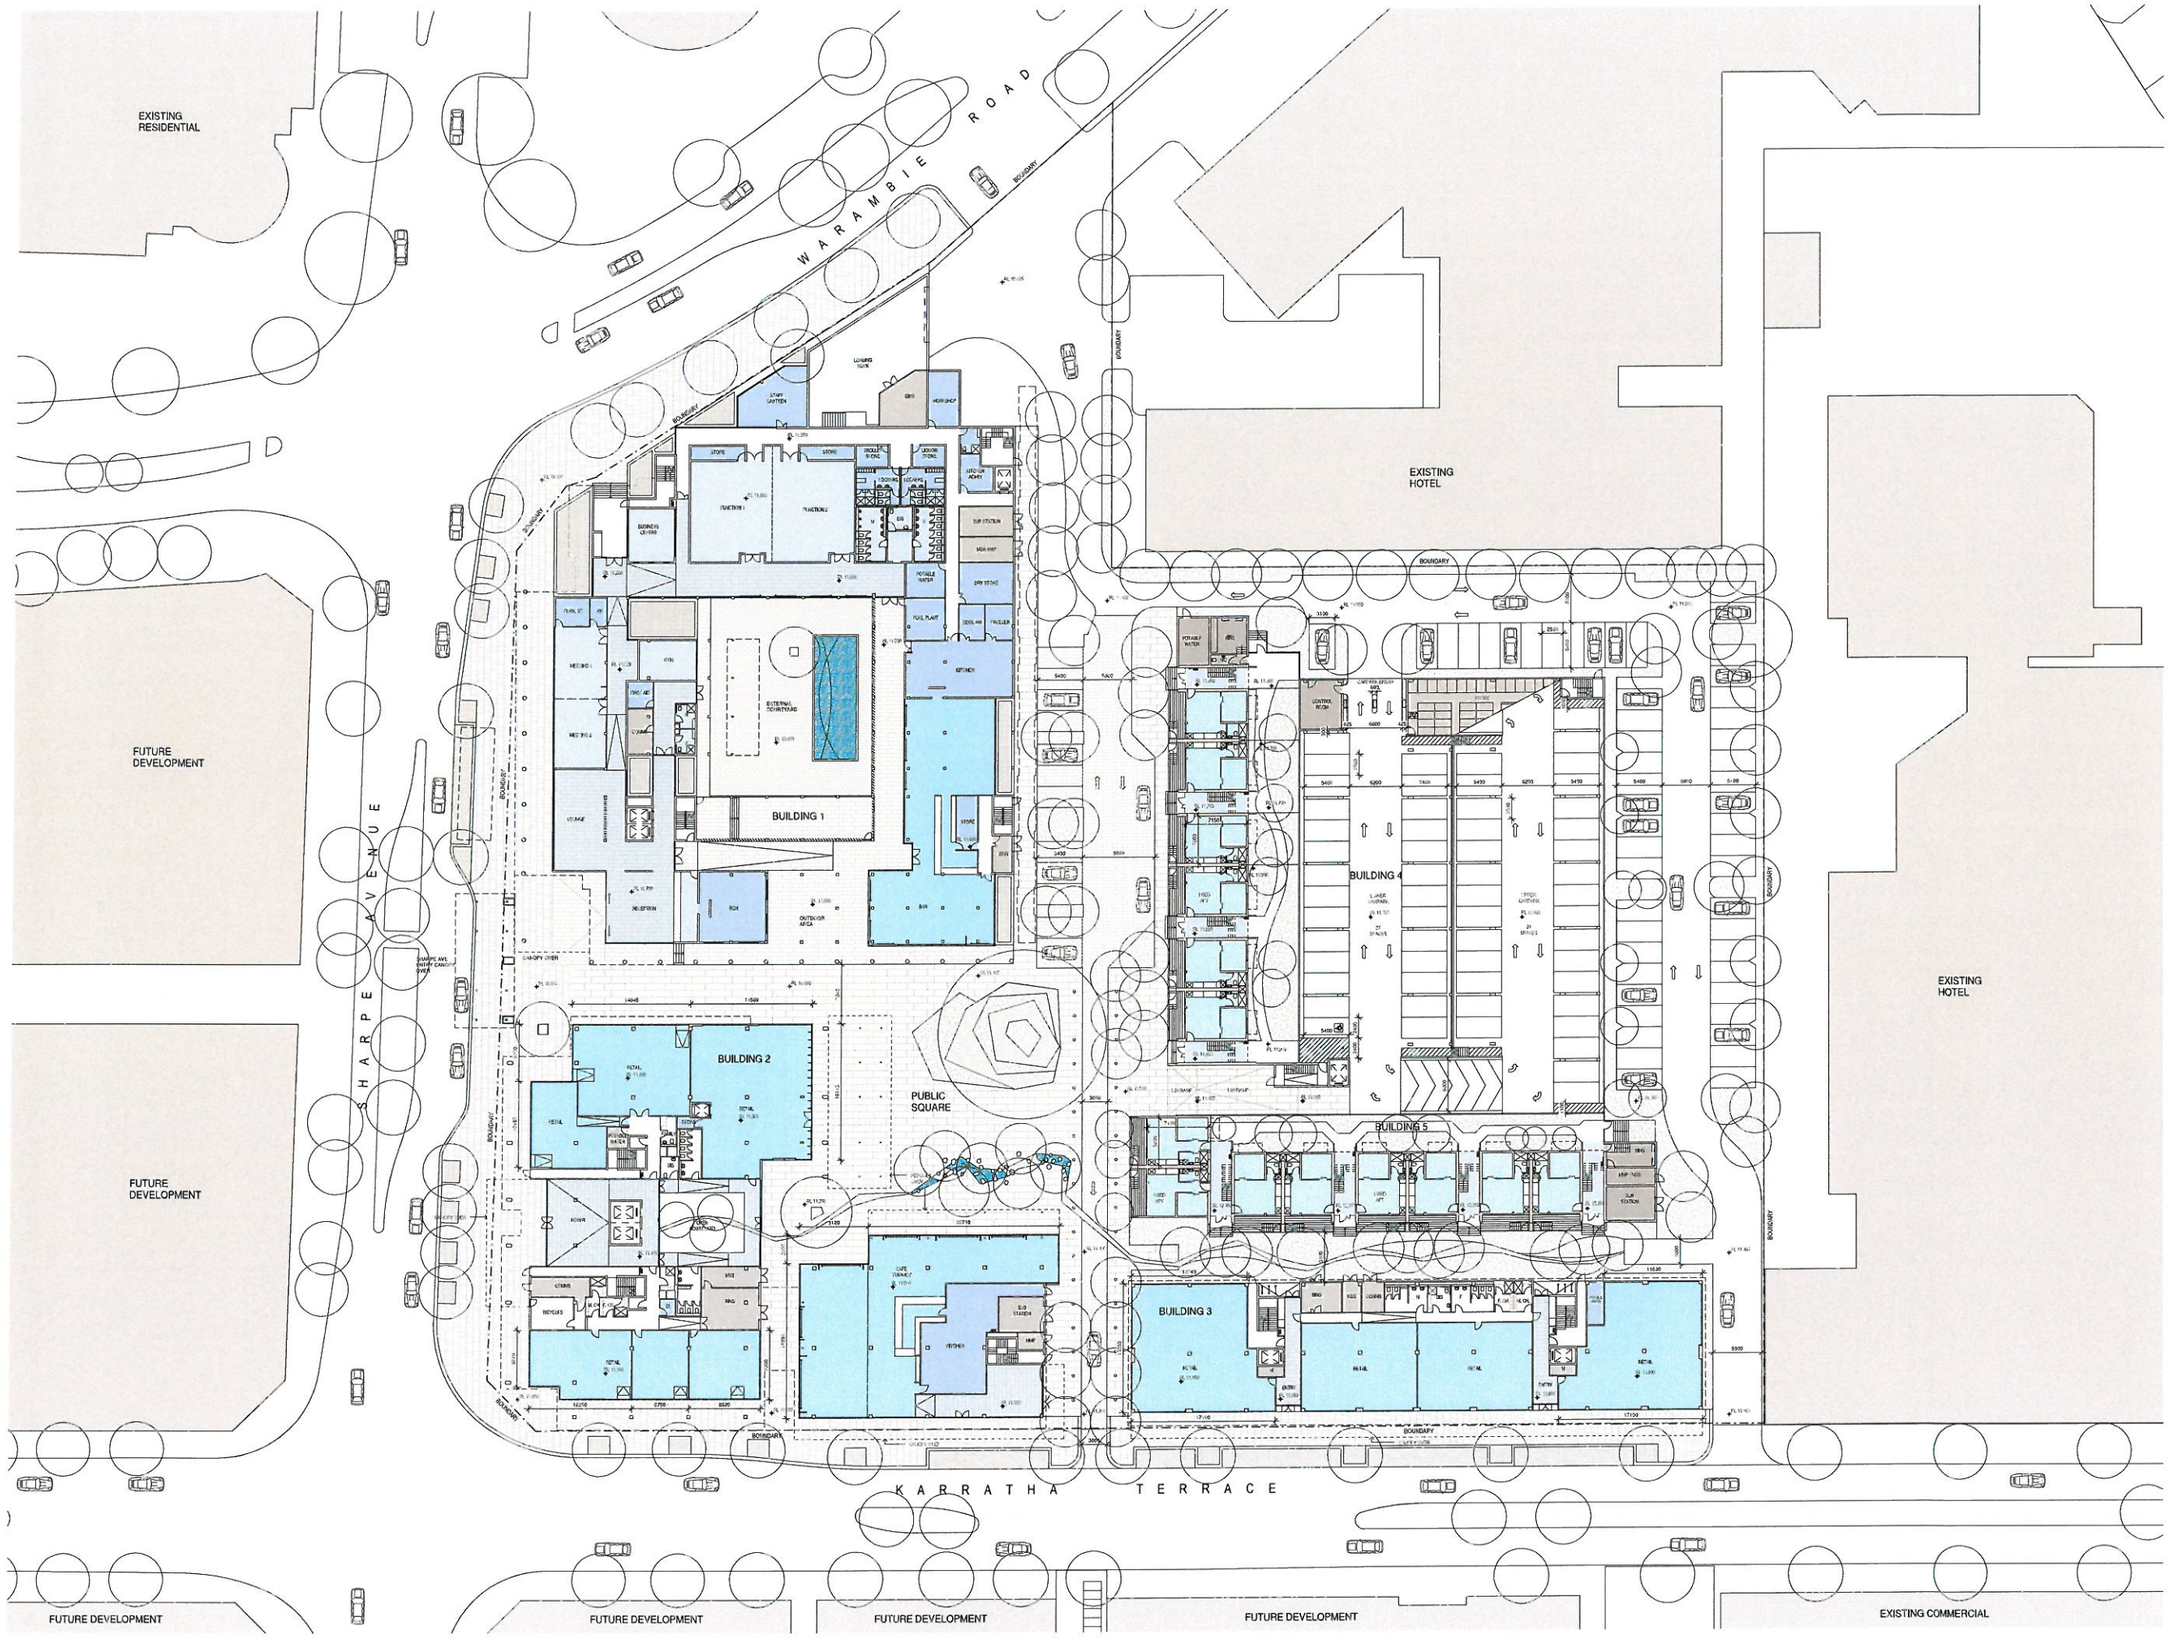

project:
THE QUARTER
KARRATHA

architect:
Mirvac Design
mirvac
STUDIO 53

title:
LEVEL 01 OVERALL PLAN

drawn: Mirvac Design
approved:
job no 10022 date: DEC 2012 scale @ A0:1 : 250
lot no: drawing no: DA211 rev: A