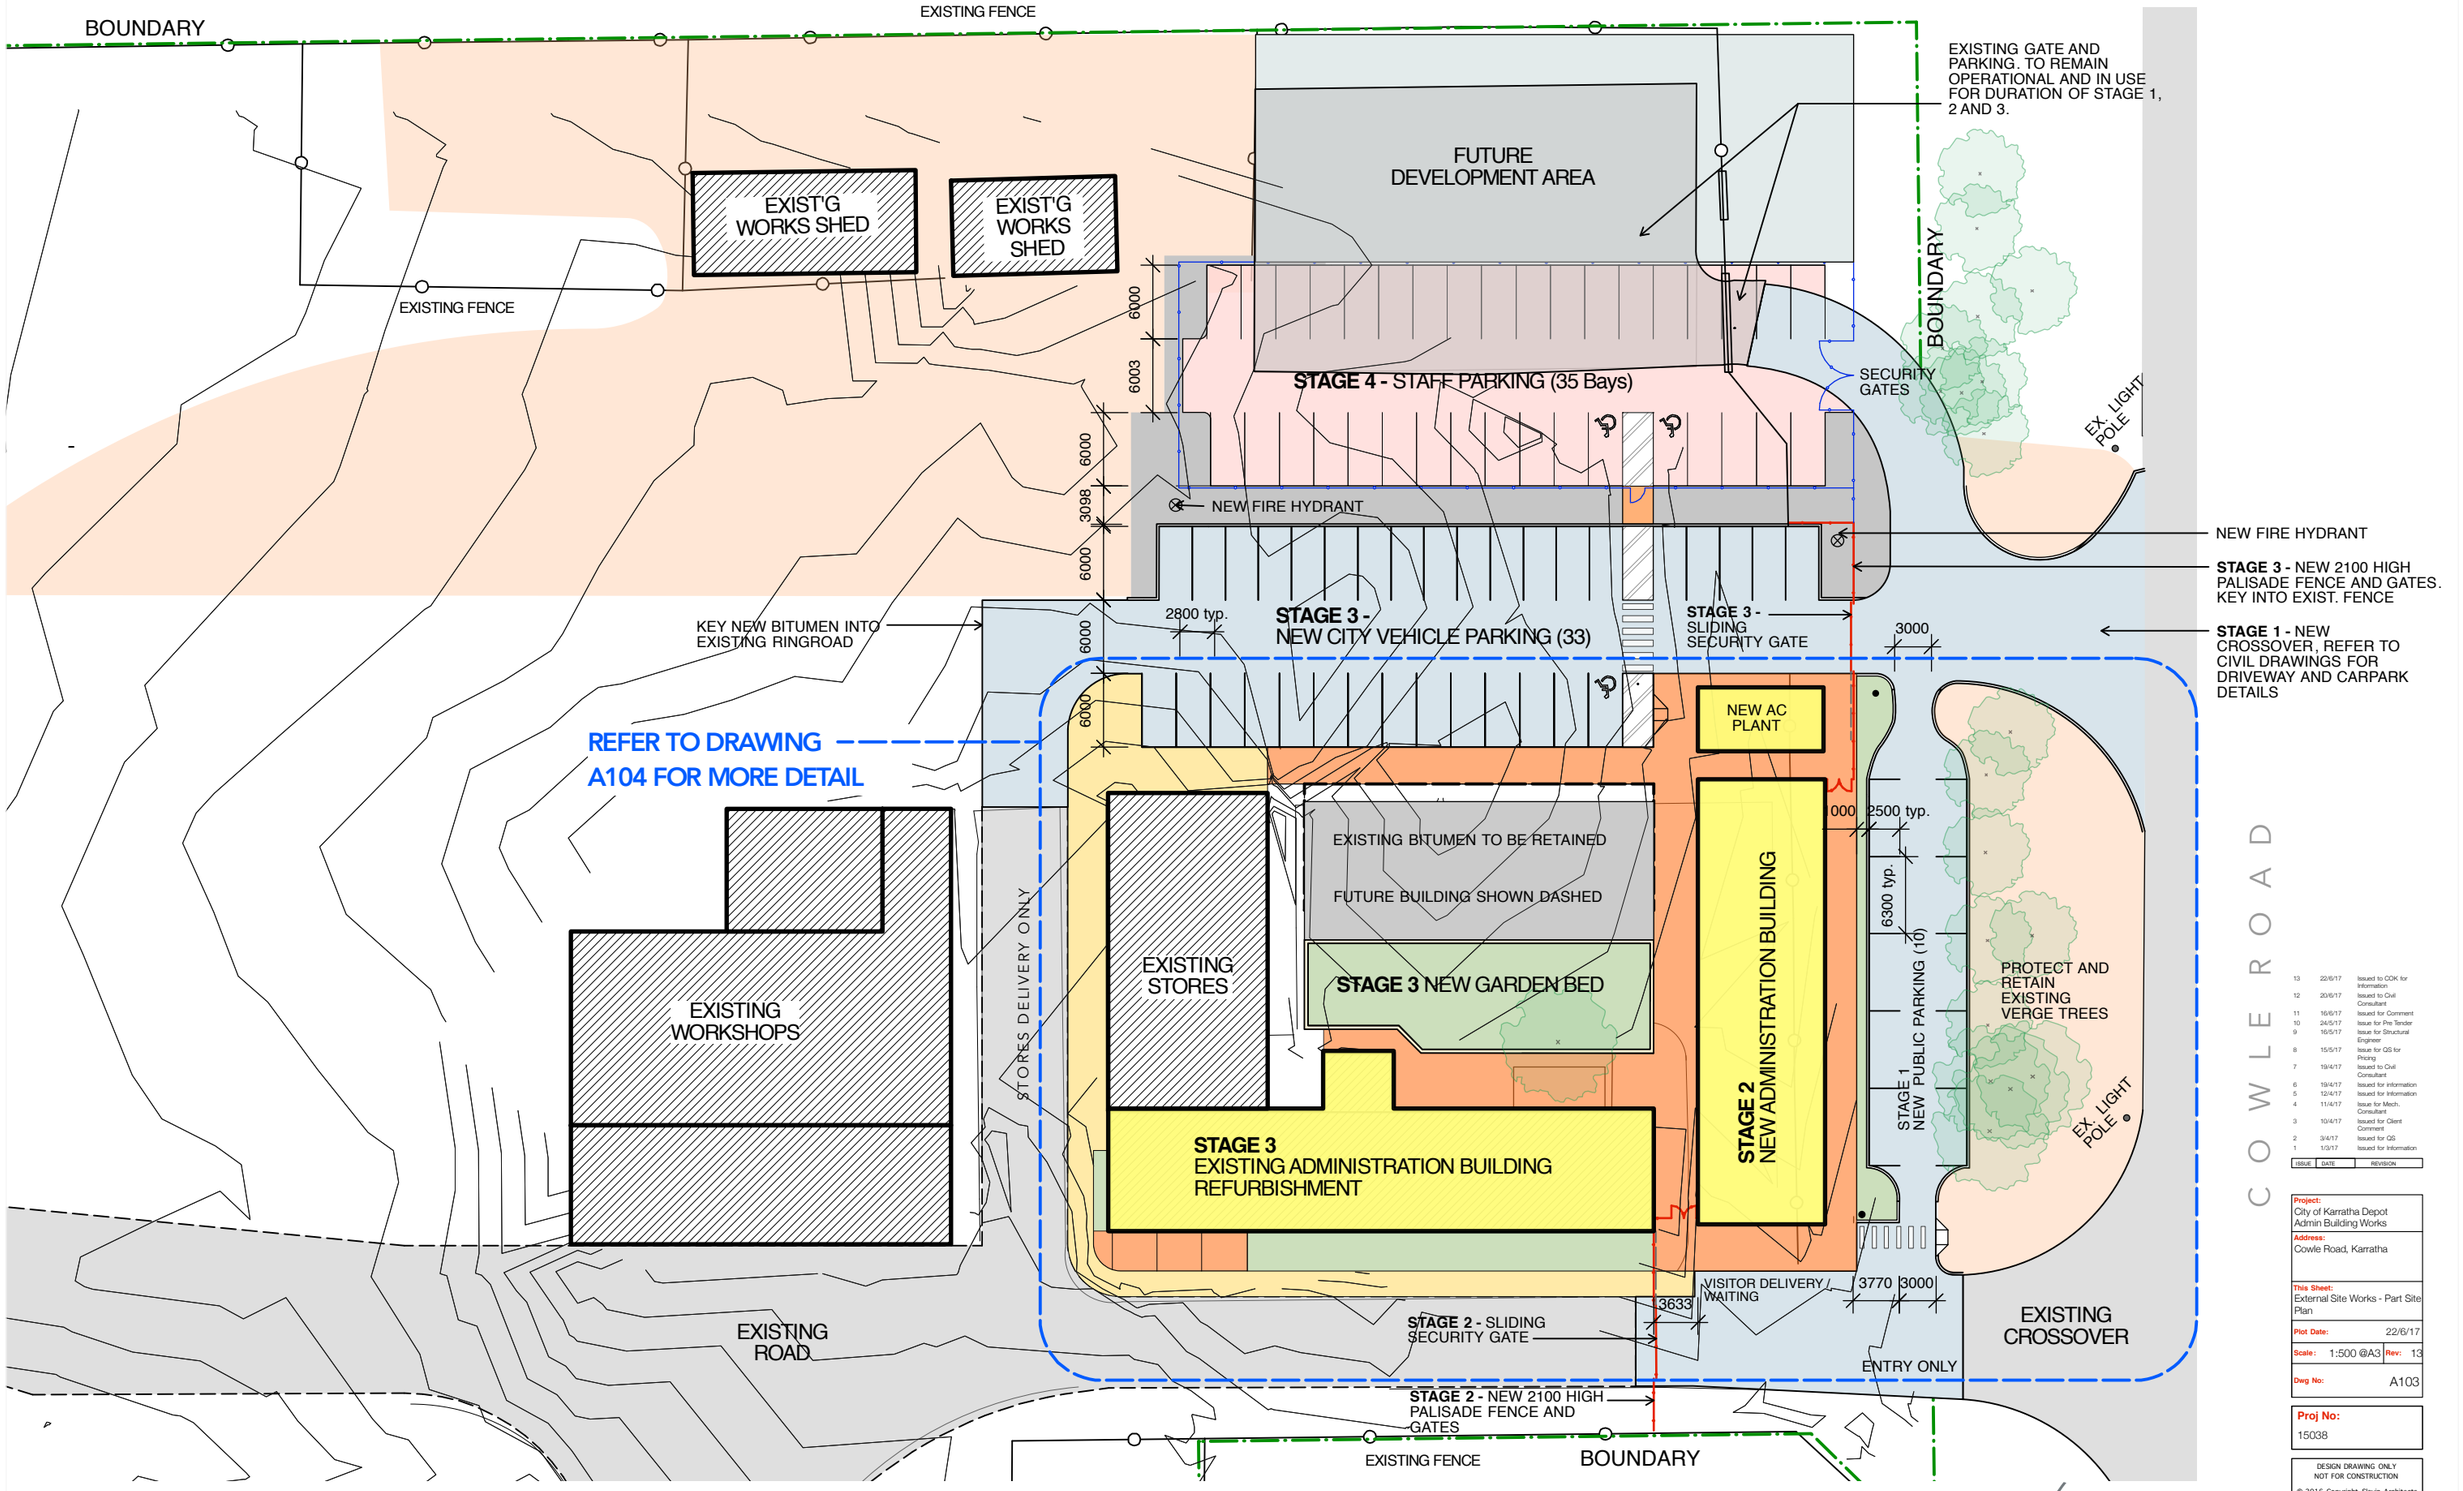

N

PART SITE PLAN - EXTERNAL WORKS

Scale: 1:500

ISSUE	DATE	REVISION
13	22/6/17	Issued to COK for Information
12	20/6/17	Issued to Civil Consultant
11	16/6/17	Issued for Comment
10	24/5/17	Issue for Pre Tender
9	16/5/17	Issue for Structural Engineer
8	15/5/17	Issue for QS for Pricing
7	19/4/17	Issued to Civil Consultant
6	19/4/17	Issued for Information
5	12/4/17	Issued for Information
4	11/4/17	Issue for Mech. Consultant
3	10/4/17	Issued for Client Comment
2	3/4/17	Issued for QS
1	1/3/17	Issued for Information

Project: City of Karratha Depot Admin Building Works

Address: Cowle Road, Karratha

This Sheet: External Site Works - Part Site Plan

Plot Date: 22/6/17

Scale: 1:500 @A3 **Rev:** 13

Dwg No: A103

Proj No: 15038

DESIGN DRAWING ONLY
NOT FOR CONSTRUCTION

© 2016 Copyright Slavin Architects

Slavin Architects Pty Ltd
1c Pearse Street, North Fremantle WA 6159 Australia
www.slavinarch.com.au
ABN 37 080 679 689
Telephone: +618 6500 3242
hello@slavinarch.com.au
Postal Address: PO Box 283
North Fremantle WA 6159 Australia

ACCESSIBLE CAR BAY TO COMPLY WITH AS1428.1

3000 CLEARANCE

VEHICLE ACCESS

LINE OF FUTURE BUILDING SHOWN DASHED

RETAIN AND PROTECT EXISTING BITUMEN

EXISTING STORES

STAGE 3 - GARDEN BED

RETAIN & PROTECT EXISTING TREE

EXISTING AC PLANT

NEW VERANDAH EXTENSION

RETAIN EXISTING VERANDAH

NEW VERANDAH EXTENSION

E01 - RECEPTION

E02 - STORES 4

E03 - ARCHIVES CONVERSION

E04 - PRINT ROOM

E05 - LOCKERS (low ceiling)

E12 - PARKS & GARDENS

E11 - PASSAGE

STAGE 3 - EXISTING ADMIN REFURBISHMENT

E13 - CRIB ROOM

E07 - DEPOT COORDINATOR

E06 - STORES 1 & HEALTH

E08 - FLEET STAFF

E09 - FLEET CO-ORDINATOR

E10 - SERVER ROOM

E14 - WORKS

MALE

CLEANERS

UWC

FEMALE

NEW COVERED VERANDAH TO EXISTING BUILDING

EXISTING PAVING

STORES DELIVERY ONLY

STAGE 2 NEW AC PLANT

COVERED VERANDAH

G2 N40

N01 - MEETING AND TRAINING ROOM

N04 - FIRST AID

N02- KITCHEN

N03- TOILETS

N05 - PRINT ROOM

N06 - TECH. SERVICES COORDINATOR

N07 - BUILDING SERVICES.

N08 - TECH SERVICES

N09 - MANAGER CITY SERVICES

N14 - PASSAGE

N13 - MANAGER INFRASTRUCTURE

N10 - MEETING ROOM 1

N11 - RECEPTION

N12 - RECEPTION STAFF

STAGE 2 - NEW ADMINISTRATION BUILDING

COVERED VERANDAH

SECURE ACCESS

G2 N41

COVERED VERANDAH

NEW SECURITY LIGHT AND POLE

NEW 2100 HIGH PALASADE GATES AND FENCE

REFER DRAWING A200

NEW SECURITY LIGHT AND POLE

NEW CARPARK AND PEDESTRIAN ACCESS

VISITOR/DELIVERY/WAITING

REFER DRAWING A203

SLIDING SECURITY GATE

N

PART SITE PLAN
Scale: 1:200

ISSUE	DATE	REVISION
11	22/6/17	Issued to COK for Information
10	20/6/17	Issued to Civil Consultant
9	24/5/17	Issue for Pre Tender
8	16/5/17	Issue for Structural Engineer
7	15/5/17	Issue for QS for Pricing
6	11/5/17	Issue for Structural Engineer
5	12/4/17	Issued For Information
4	11/4/17	Issue for Mech. Consultant
3	10/4/17	Issued for Client Comment
2	3/4/17	Issued for QS
1	1/3/17	Issued for Information

Project: City of Karratha Depot Admin Building Works

Address: Cowle Road, Karratha

This Sheet: Part Site Plan

Plot Date: 22/6/17

Scale: 1:200 @A3 **Rev:** 11

Dwg No: A104

Proj No: 15038

DESIGN DRAWING ONLY
NOT FOR CONSTRUCTION

© 2016 Copyright Slavin Architects

Slavin Architects Pty Ltd
1c Pearse Street, North Fremantle WA 6159 Australia
www.slavinarch.com.au
ABN 37 080 679 689
Telephone: +618 6500 3242
hello@slavinarch.com.au
Postal Address: PO Box 283
North Fremantle WA 6159 Australia