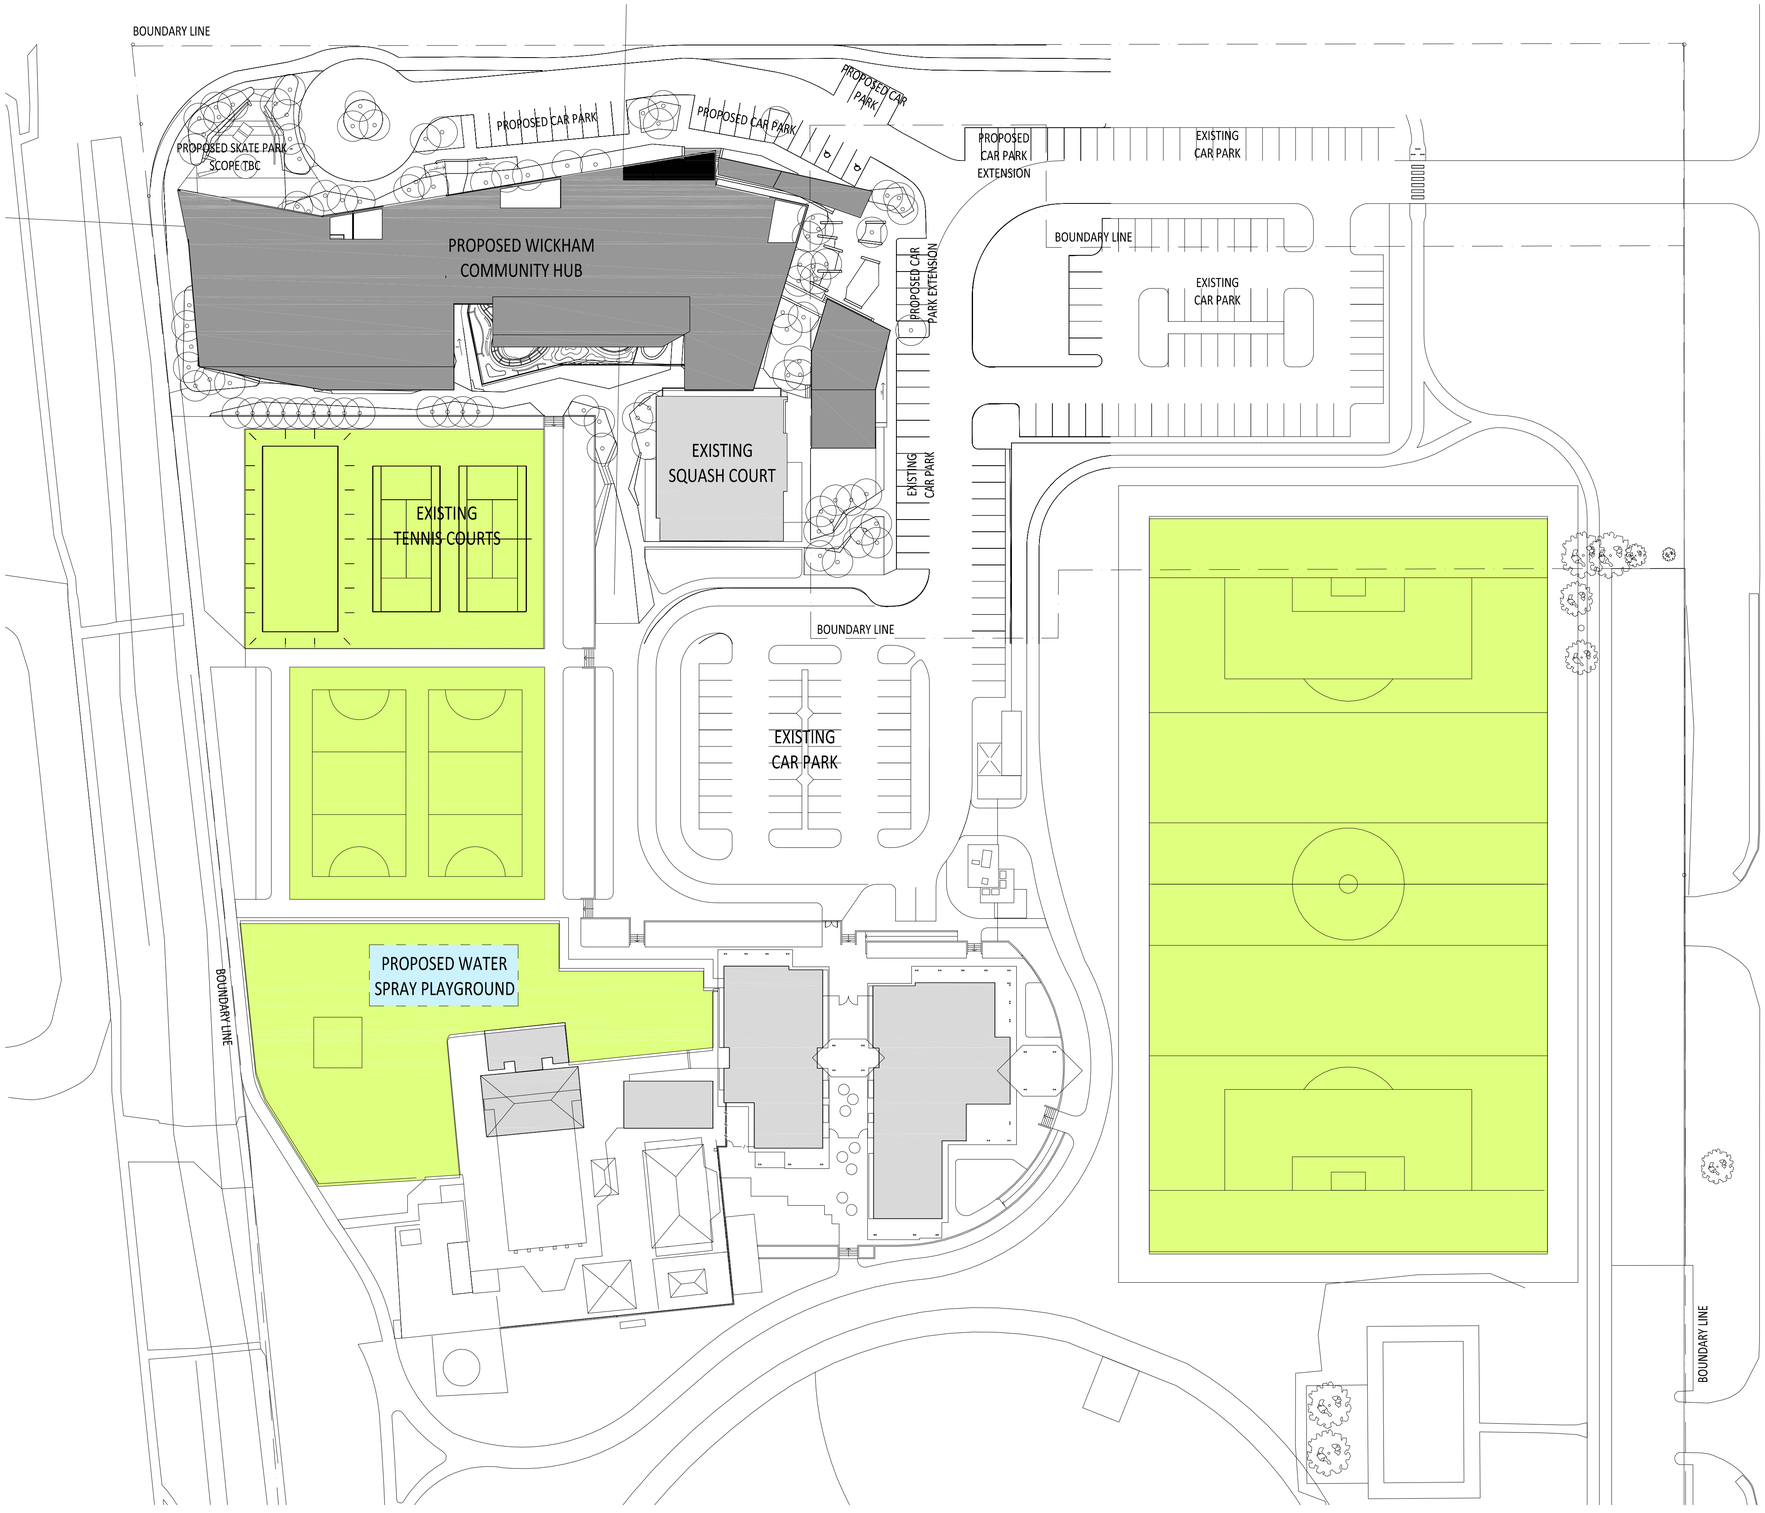

1 SITE PLAN
1 : 500

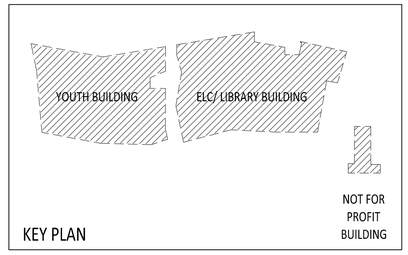

REV	DATE	AMENDMENT	BY
01	17/10/16	ISSUED TO CITY OF KARRATHA	AWQ

City of Karratha

gresleyabas
architecture environment design

Gresley Abas Pty Ltd
ABN 46 109 290 842
1/816 Hay Street, Perth WA 6000
Telephone 08 9322 5322
Facsimile 08 9322 7322
www.gresleyabas.com.au

CITY OF KARRATHA
WICKHAM COMMUNITY HUB
SITE PLAN

DESIGN DEVELOPMENT

NOTE: DO NOT SCALE THIS DRAWING. IT IS THE BUILDER'S EXPRESS RESPONSIBILITY TO CHECK ALL SITE DIMENSIONS PRIOR TO FABRICATION OR COMMENCEMENT OF ANY WORK. ANY FORM OF REPRODUCTION OF THIS DRAWING IN FULL OR IN PART WITHOUT WRITTEN PERMISSION OF THE ARCHITECT CONSTITUTES AN INFRINGEMENT OF COPYRIGHT.

DRAWN FM/ TC	DESIGNED FM	PRINCIPAL PG	
CHECKED FM	MODEL PATHNAME C:\Revit Local\14126_SCE BUILDING_DEM.rvt		
SCALE @ A1 As indicated	DATE 26/07/16	DRAWING No. A101	REV 01
JOB NUMBER 1420	THIS IS A DRAWING FROM A BUILDING INFORMATION MODEL, DO NOT EDIT.		