N

NOTES:

RETIC CONDUIT

NOTE:
ALL GARDEN BEDS TO HAVE 100mm MULCH COVER WITH SLOW RELEASE FERTILIZER

WATERWISE SUB SOIL DRIP IRRIGATION BY SPECIALIST CONTRACTOR

VERGE TO BE MADE GOOD AND PLANTED WITH SPARODIC CLUSTERS OF PLANTS NOMINATED ON THE LANDSCAPING PLAN.

-1. LANDSCAPING PLAN

#LayID Scale 1:200

1

GARRISON FENCING & GATE 1.8m

2

POOL FENCING & GATE 1.2m

NEW TREE TO BE PLANTED

EXISTING TREE TO REMAIN

EXISTING TREE TO BE REMOVED

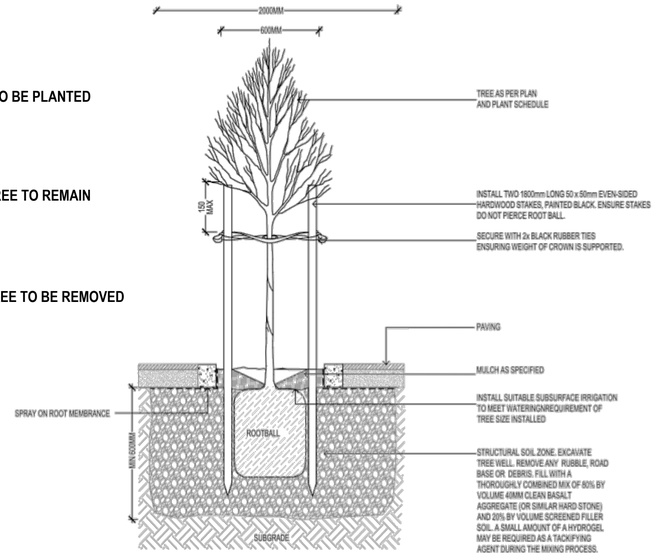

01 INDICATIVE TREE PLANTING IN PAVED AREA
Section Scale 1:20 AT A3

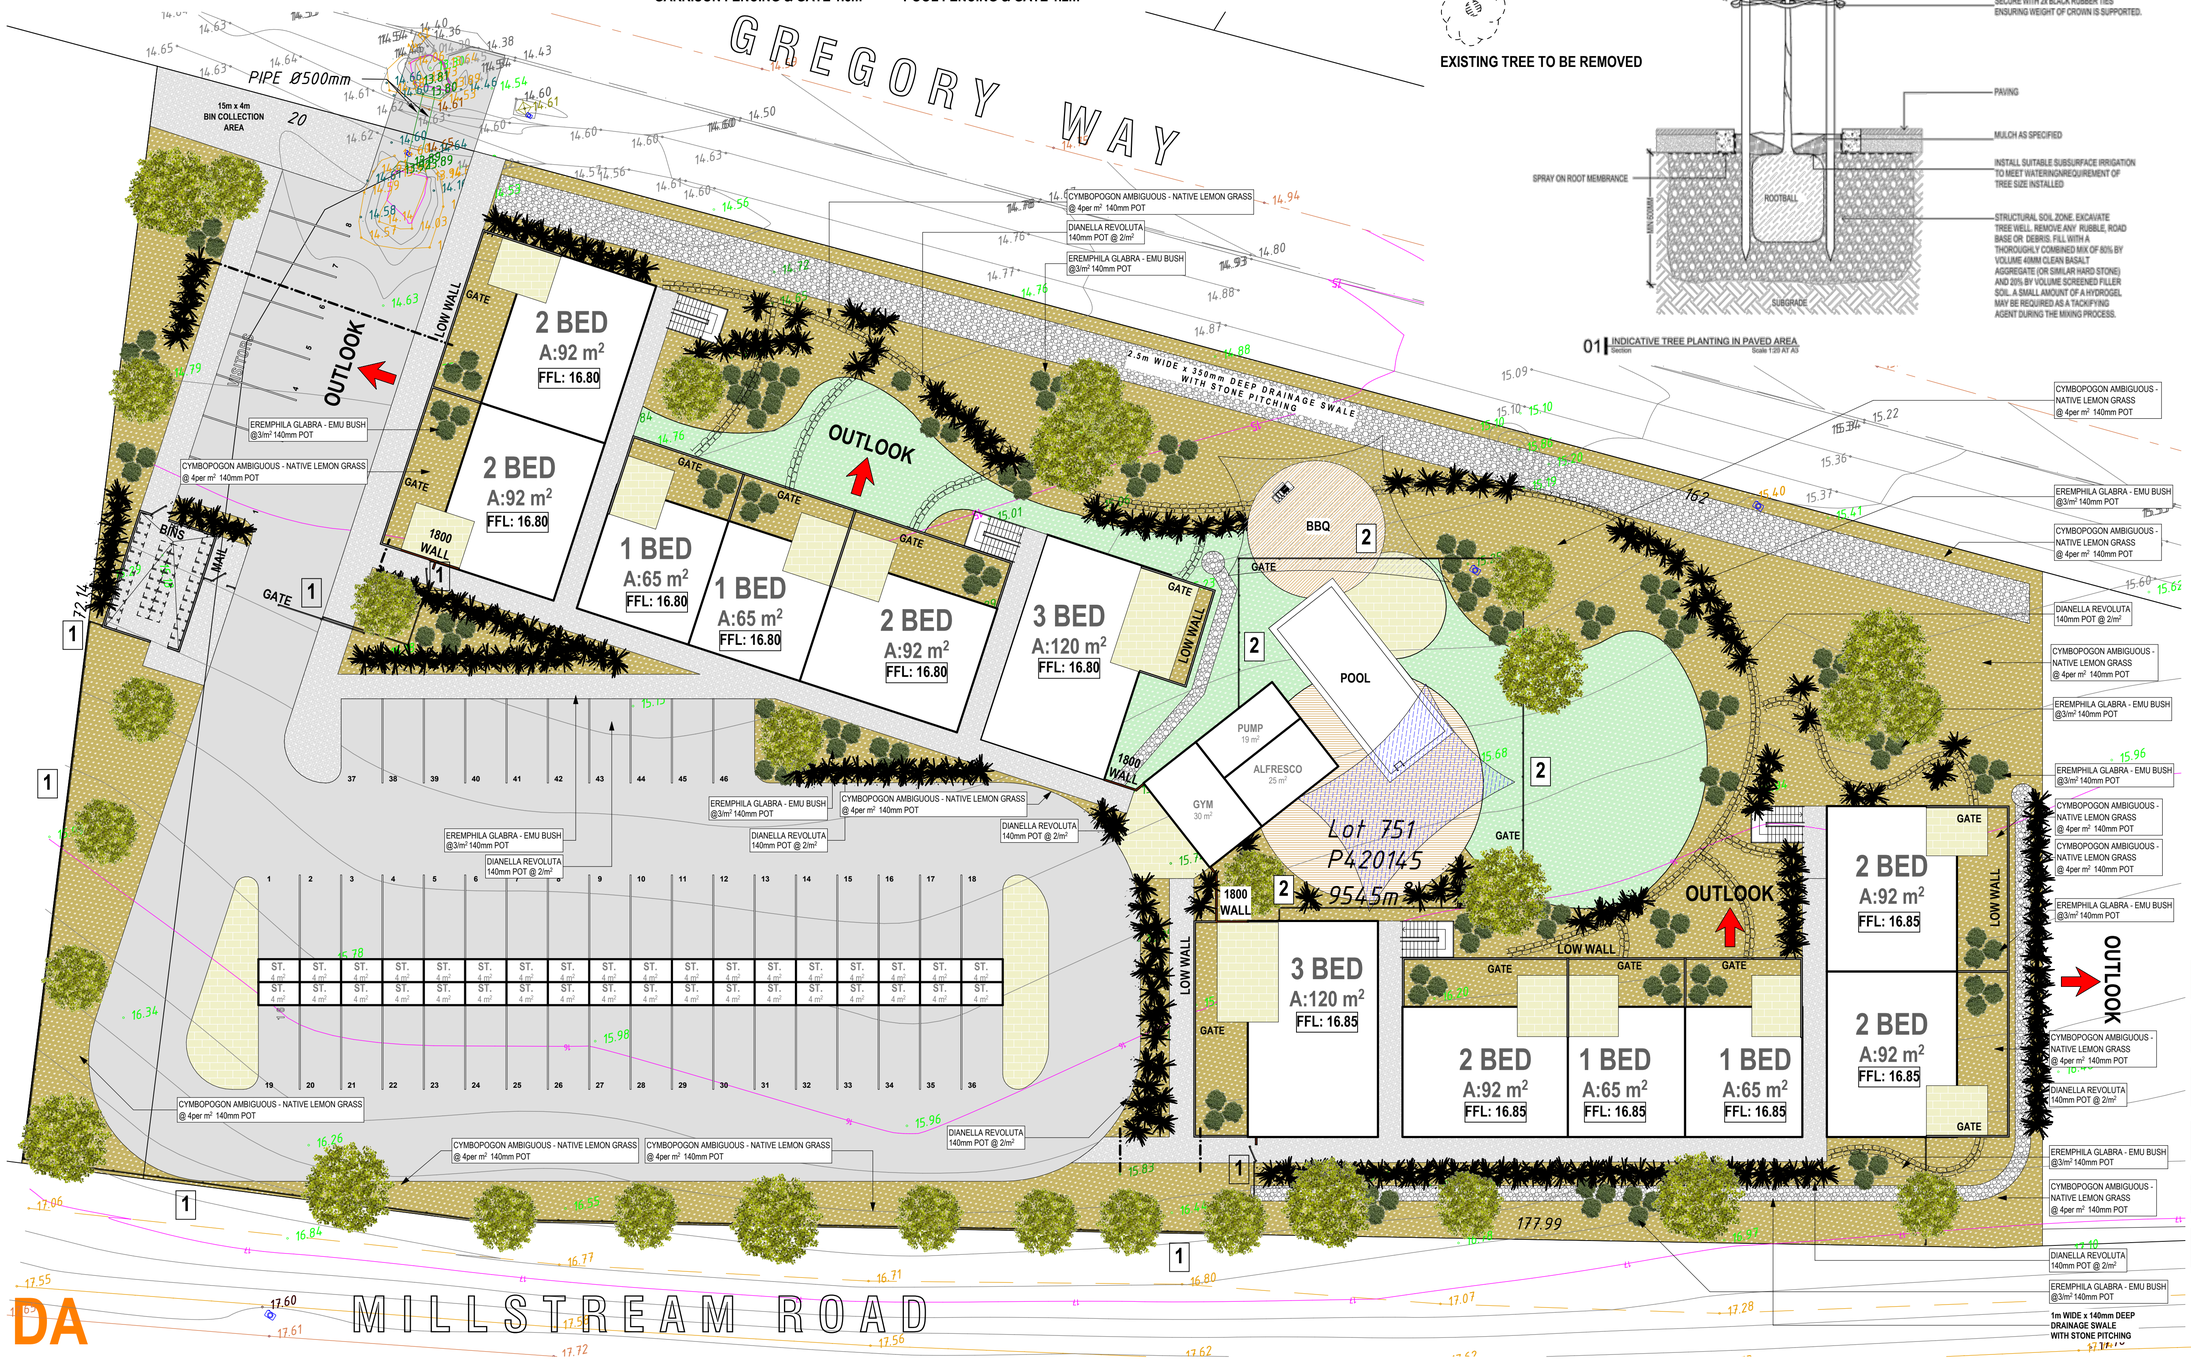

SHADE

EUCALYPTUS LEUCOPHLOIA - SNAPPY GUM

8 000mm HIGH

ORNIMENTAL SCREENING

DIANELLA REVOLUTA

1000mm HIGH x 1500 WIDE / 2per m²

EREMPHILA GLABRA - EMU BUSH

1000mm HIGH x 1000mm WIDE / 3per m²

GROUND COVERS

CYMBOPOGON AMBIGUOUS - NATIVE LEMON GRASS

500mm HIGH x 500mm WIDE / 4per m²

SURFACES

- COMPOSITE REEDED DECK
- WASHED AGGREGATE CONCRETE
- UNIT PAVER
- LAWN
- STONE PITCHING DRAINAGE SWALE
- MULCH COVER
- COBBLE FOOTPATH
- RETAINING WALL

DA

denney building Design

www.denneydesign.com shane@denneydesign.com.au (+61) 0416 206 320

RESIDENTIAL DEVELOPMENT	PROJECT	CITY OF KARRATHA	COUNCIL
51 GREGORY WAY KARRATHA WESTERN AUSTRALIA	ADDRESS	DEVELOPED pty ltd	CLIENT

LANDSCAPE PLAN — DRAWING

S.D — DRAFTING

GENERAL NOTES

1. ALL LEVELS, DIMENSIONS, POSITIONS & HEIGHTS TO BE CHECKED & VERIFIED ON SITE BEFORE COMMENCEMENT OF BUILDING WORKS.
2. FIGURED DIMENSIONS ARE TO BE TAKEN, DO NOT SCALE OFF DRAWINGS.
3. ALL ARCHITECTURAL DRAWINGS TO BE READ IN CONJUNCTION WITH SPECIFICATIONS & ALL OTHER RELEVANT ENGINEERING DRAWINGS FROM STRUCTURAL. ELECTRICAL, HYDRAULIC & MECHANICAL.
4. ANY DISCREPENCIES TO BE REPORTED TO THE AUTHOR BEFORE ACTION IS TAKEN.
5. REFER TO STRUCTURAL ENGINEERS DRAWINGS FOR ALL STRUCTURAL WORKS.
6. LARGE SCALE DRAWINGS TO SUPERCEDE SMALL SCALE DRAWINGS.

REVISIONS

REV	ITEM	DATE
A	CONCEPT FOR REVIEW	30/01/25
B	DA ISSUE	27/05/25

STATUS	DATE	SCALE
CONCEPT	30/01/2025	1:200

PROJECT No.	DWG. No.	REV. No.
572	A 100	B

PLOT PATH: C:\Users\shane\OneDrive - dennedesign.com.au\001 DBD\001 PROJECTS\570 Developed\RE_Karratha _ Apartments\Gregory\572 Gregory Rev B.pln\ Plot Date: 27/05/2025